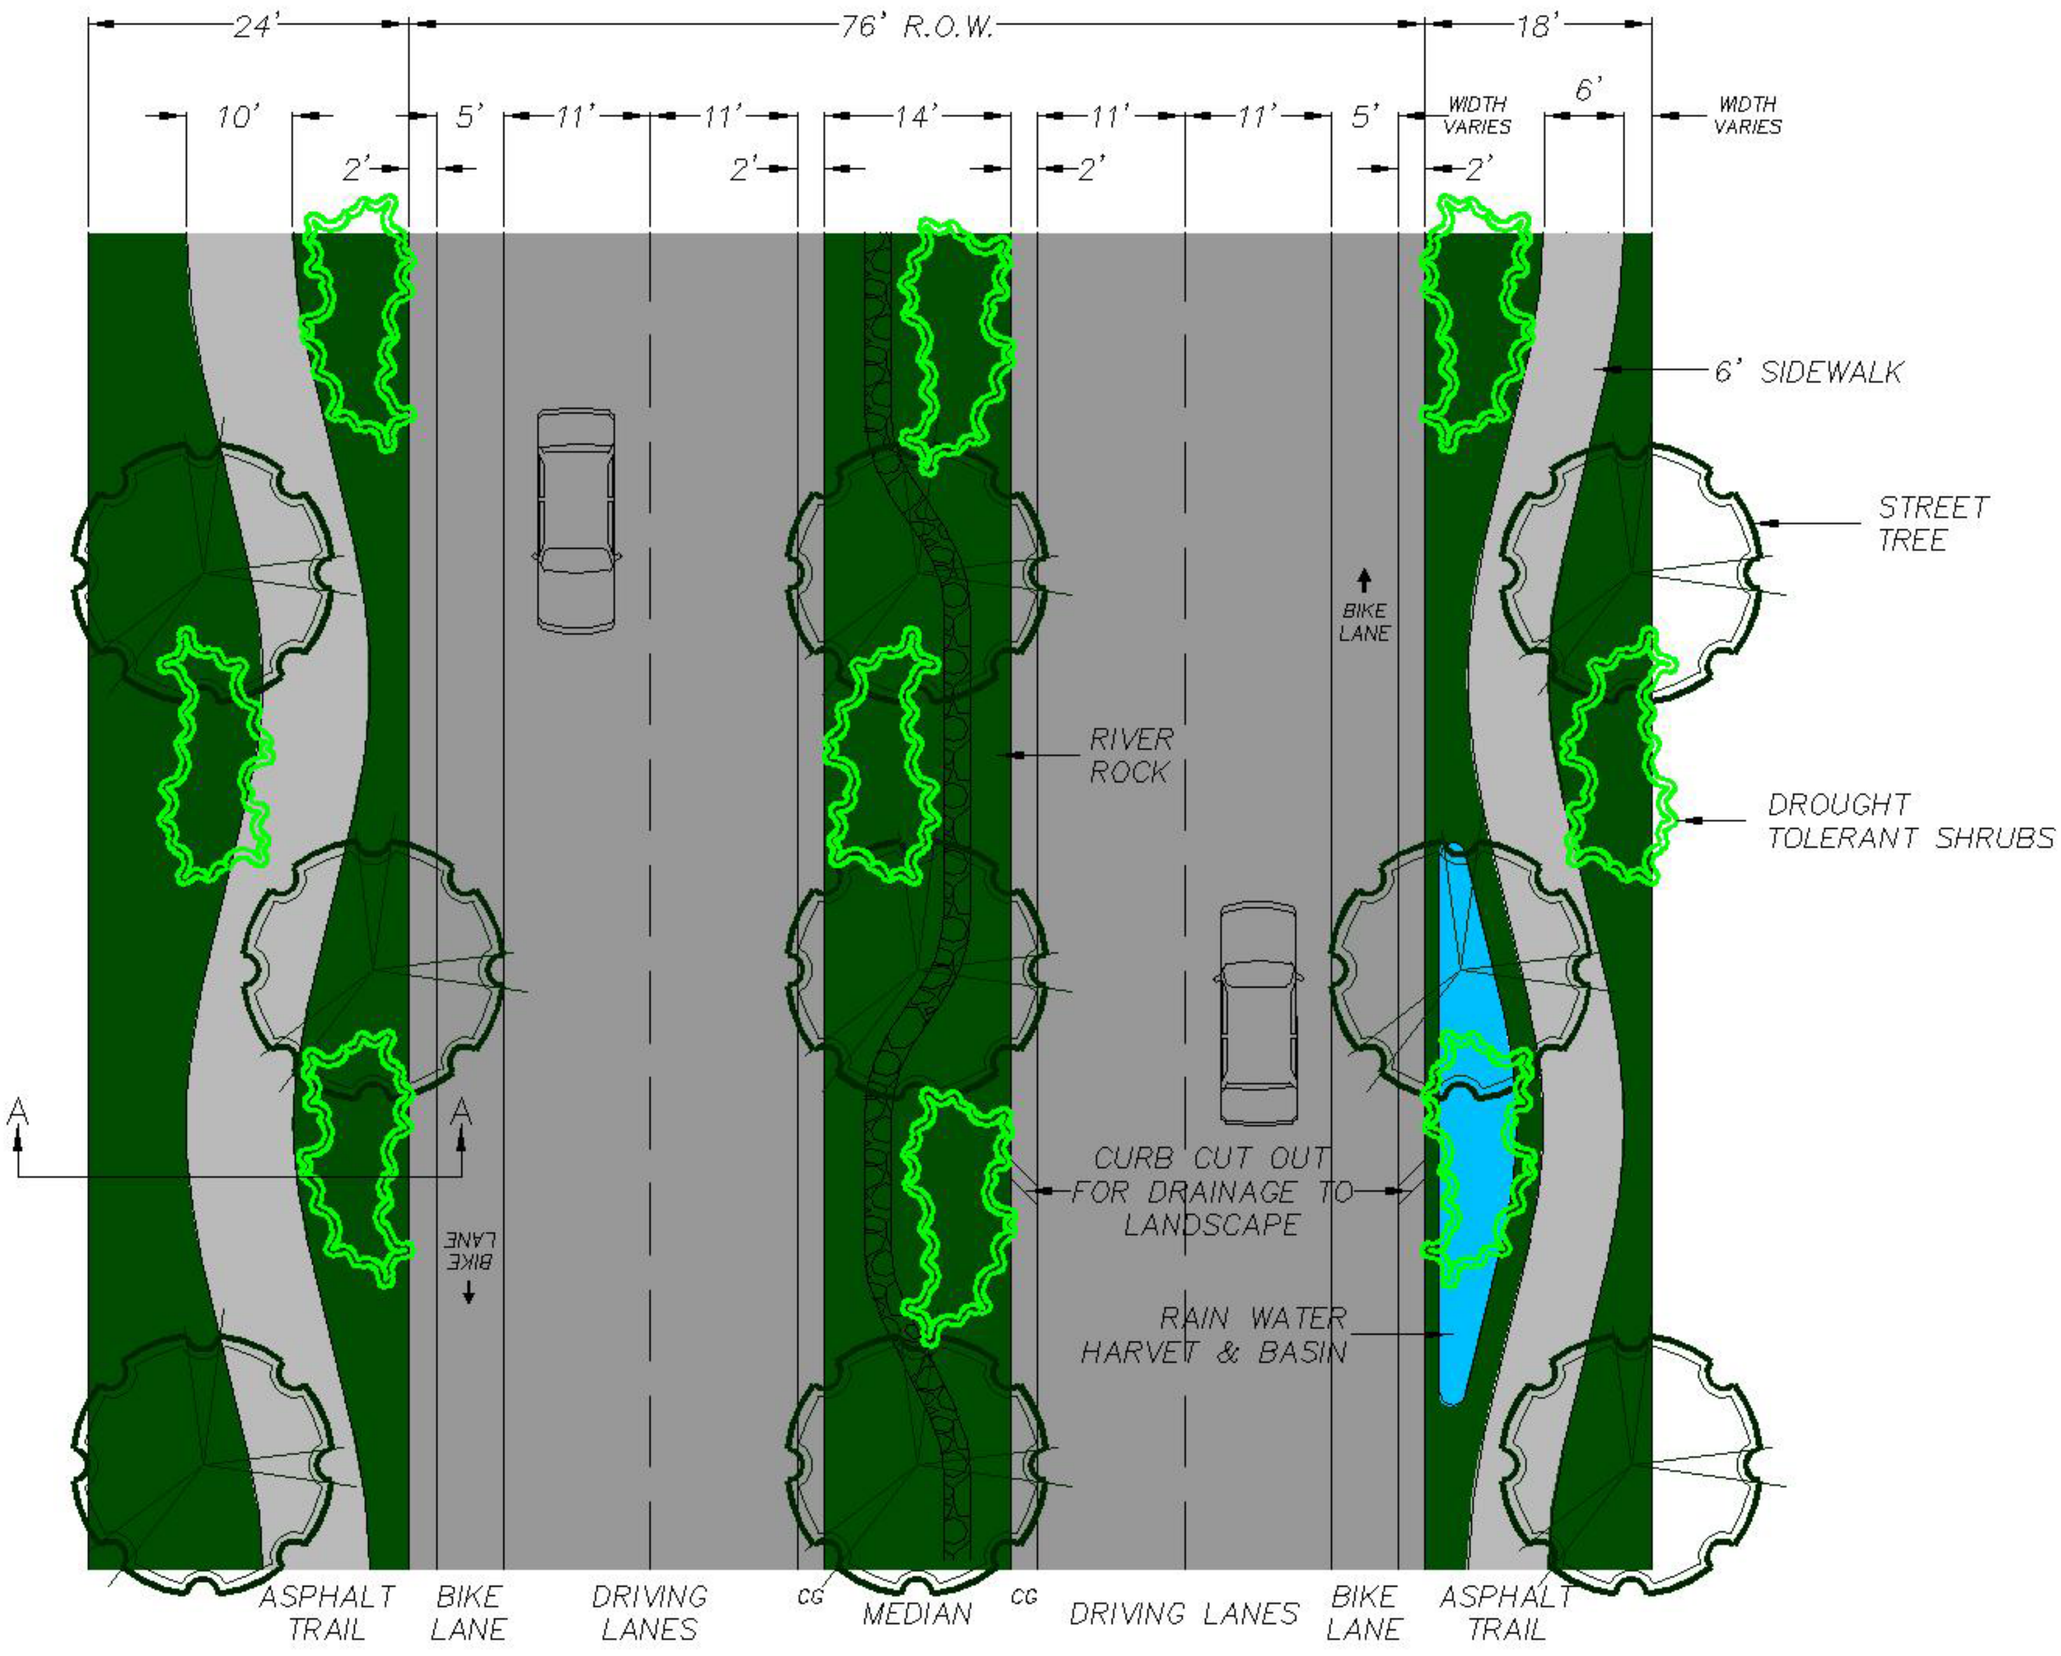
24'
76' R.O.W.
18'
10'
5'
11'
11'
14'
11'
11'
5'
WIDTH VARIES
6'
WIDTH VARIES
2'
2'
2'
2'
6' SIDEWALK
STREET TREE
BIKE LANE
RIVER ROCK
DROUGHT TOLERANT SHRUBS
A
A
CURB CUT OUT FOR DRAINAGE TO LANDSCAPE
BIKE LANE
RAIN WATER HARVET & BASIN
ASPHALT TRAIL
BIKE LANE
DRIVING LANES
CG
MEDIAN
CG
DRIVING LANES
BIKE LANE
ASPHALT TRAIL